




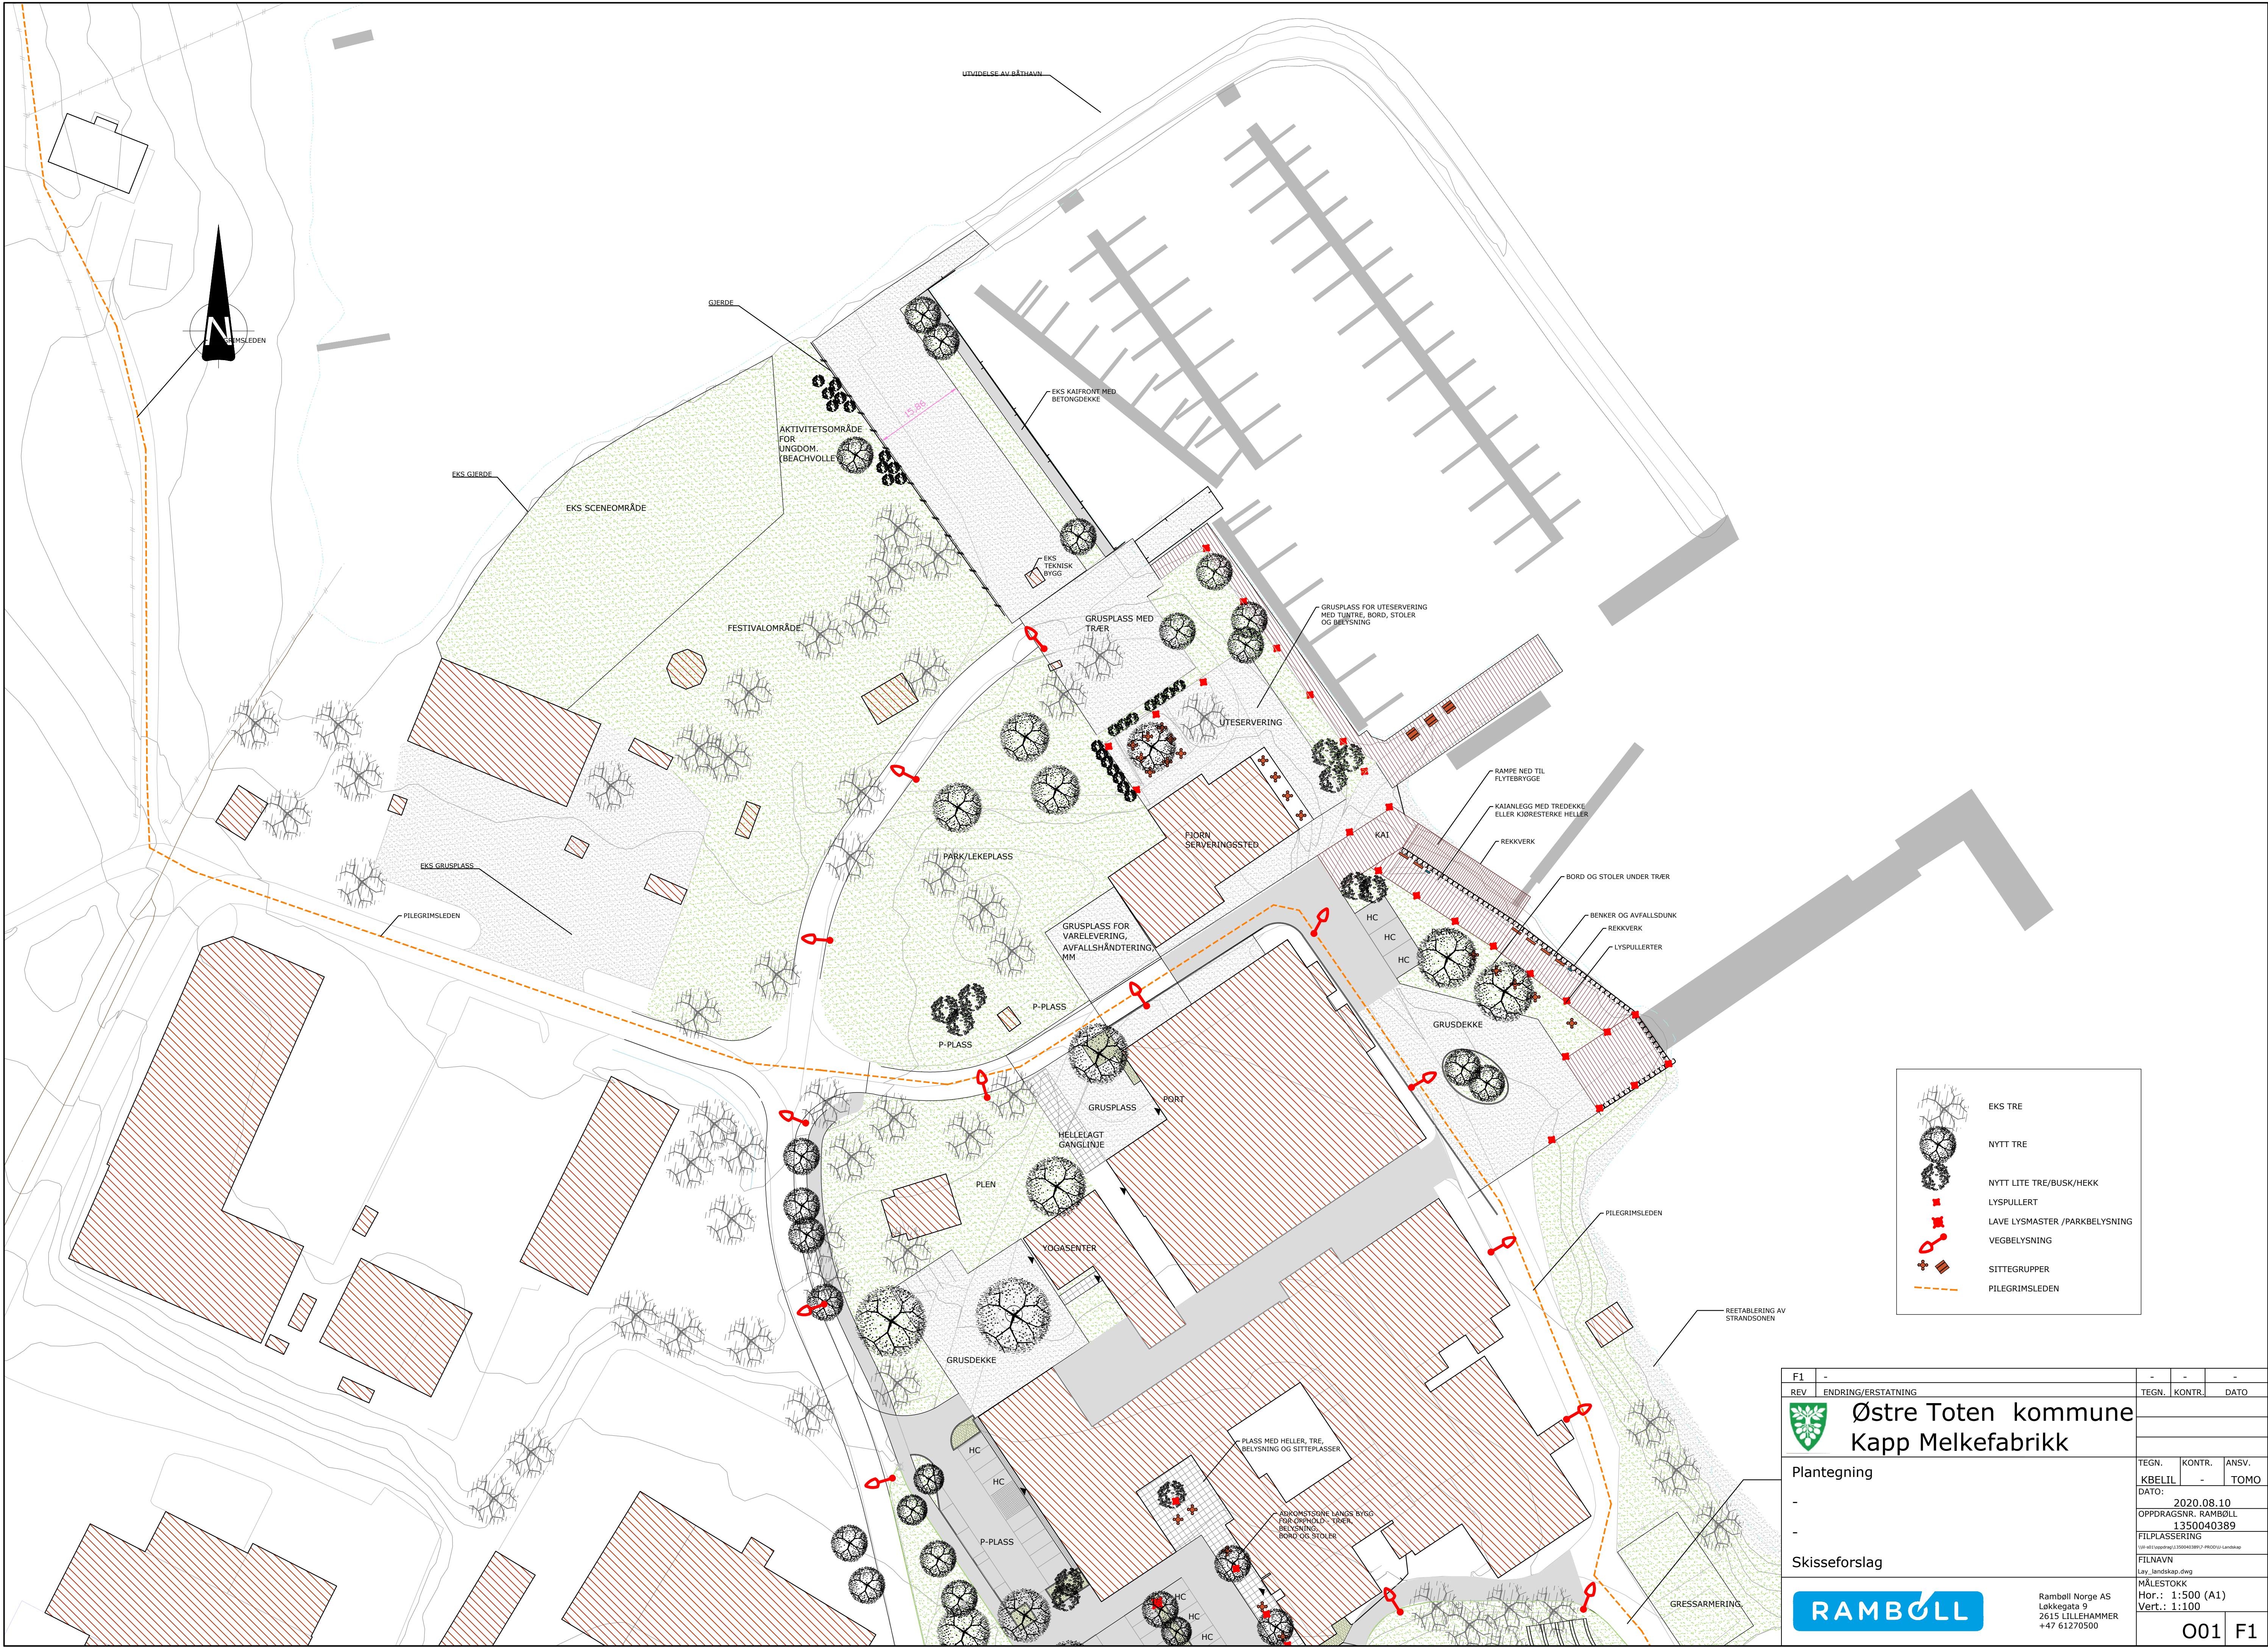

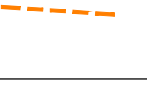

EKS TRE
NYTT TRE
NYTT LITE TRE/BUSK/HEKK
LYSPULLERT
LAVE LYSMASTER / PARKBELYSNING
VEGBELYSNING
SITTEGRUPPER
PILEGRIMSLIEDEN

F1	-	-	-	-
REV	ENDRING/ERSTATNING	TEGN.	KONTR.	DATO
 Østre Toten kommune Kapp Melkefabrikk				
Plantegning		TEGN. KBELIL	KONTR. -	ANSV. TOMO
-		2020.08.10		
-		OPPDAGSNR. RAMBOLL 1350040389		
-		FILPLASSERING		
-		FILNAVN Lay_melkefabrikk.dwg		
-		MÅLESTOKK Hor.: 1:500 (A1) Vert.: 1:100		
-		001 F1		

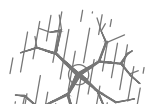

Ramboll Norge AS
Løkkegata 9
2615 LILLEHAMMER
+47 61270500